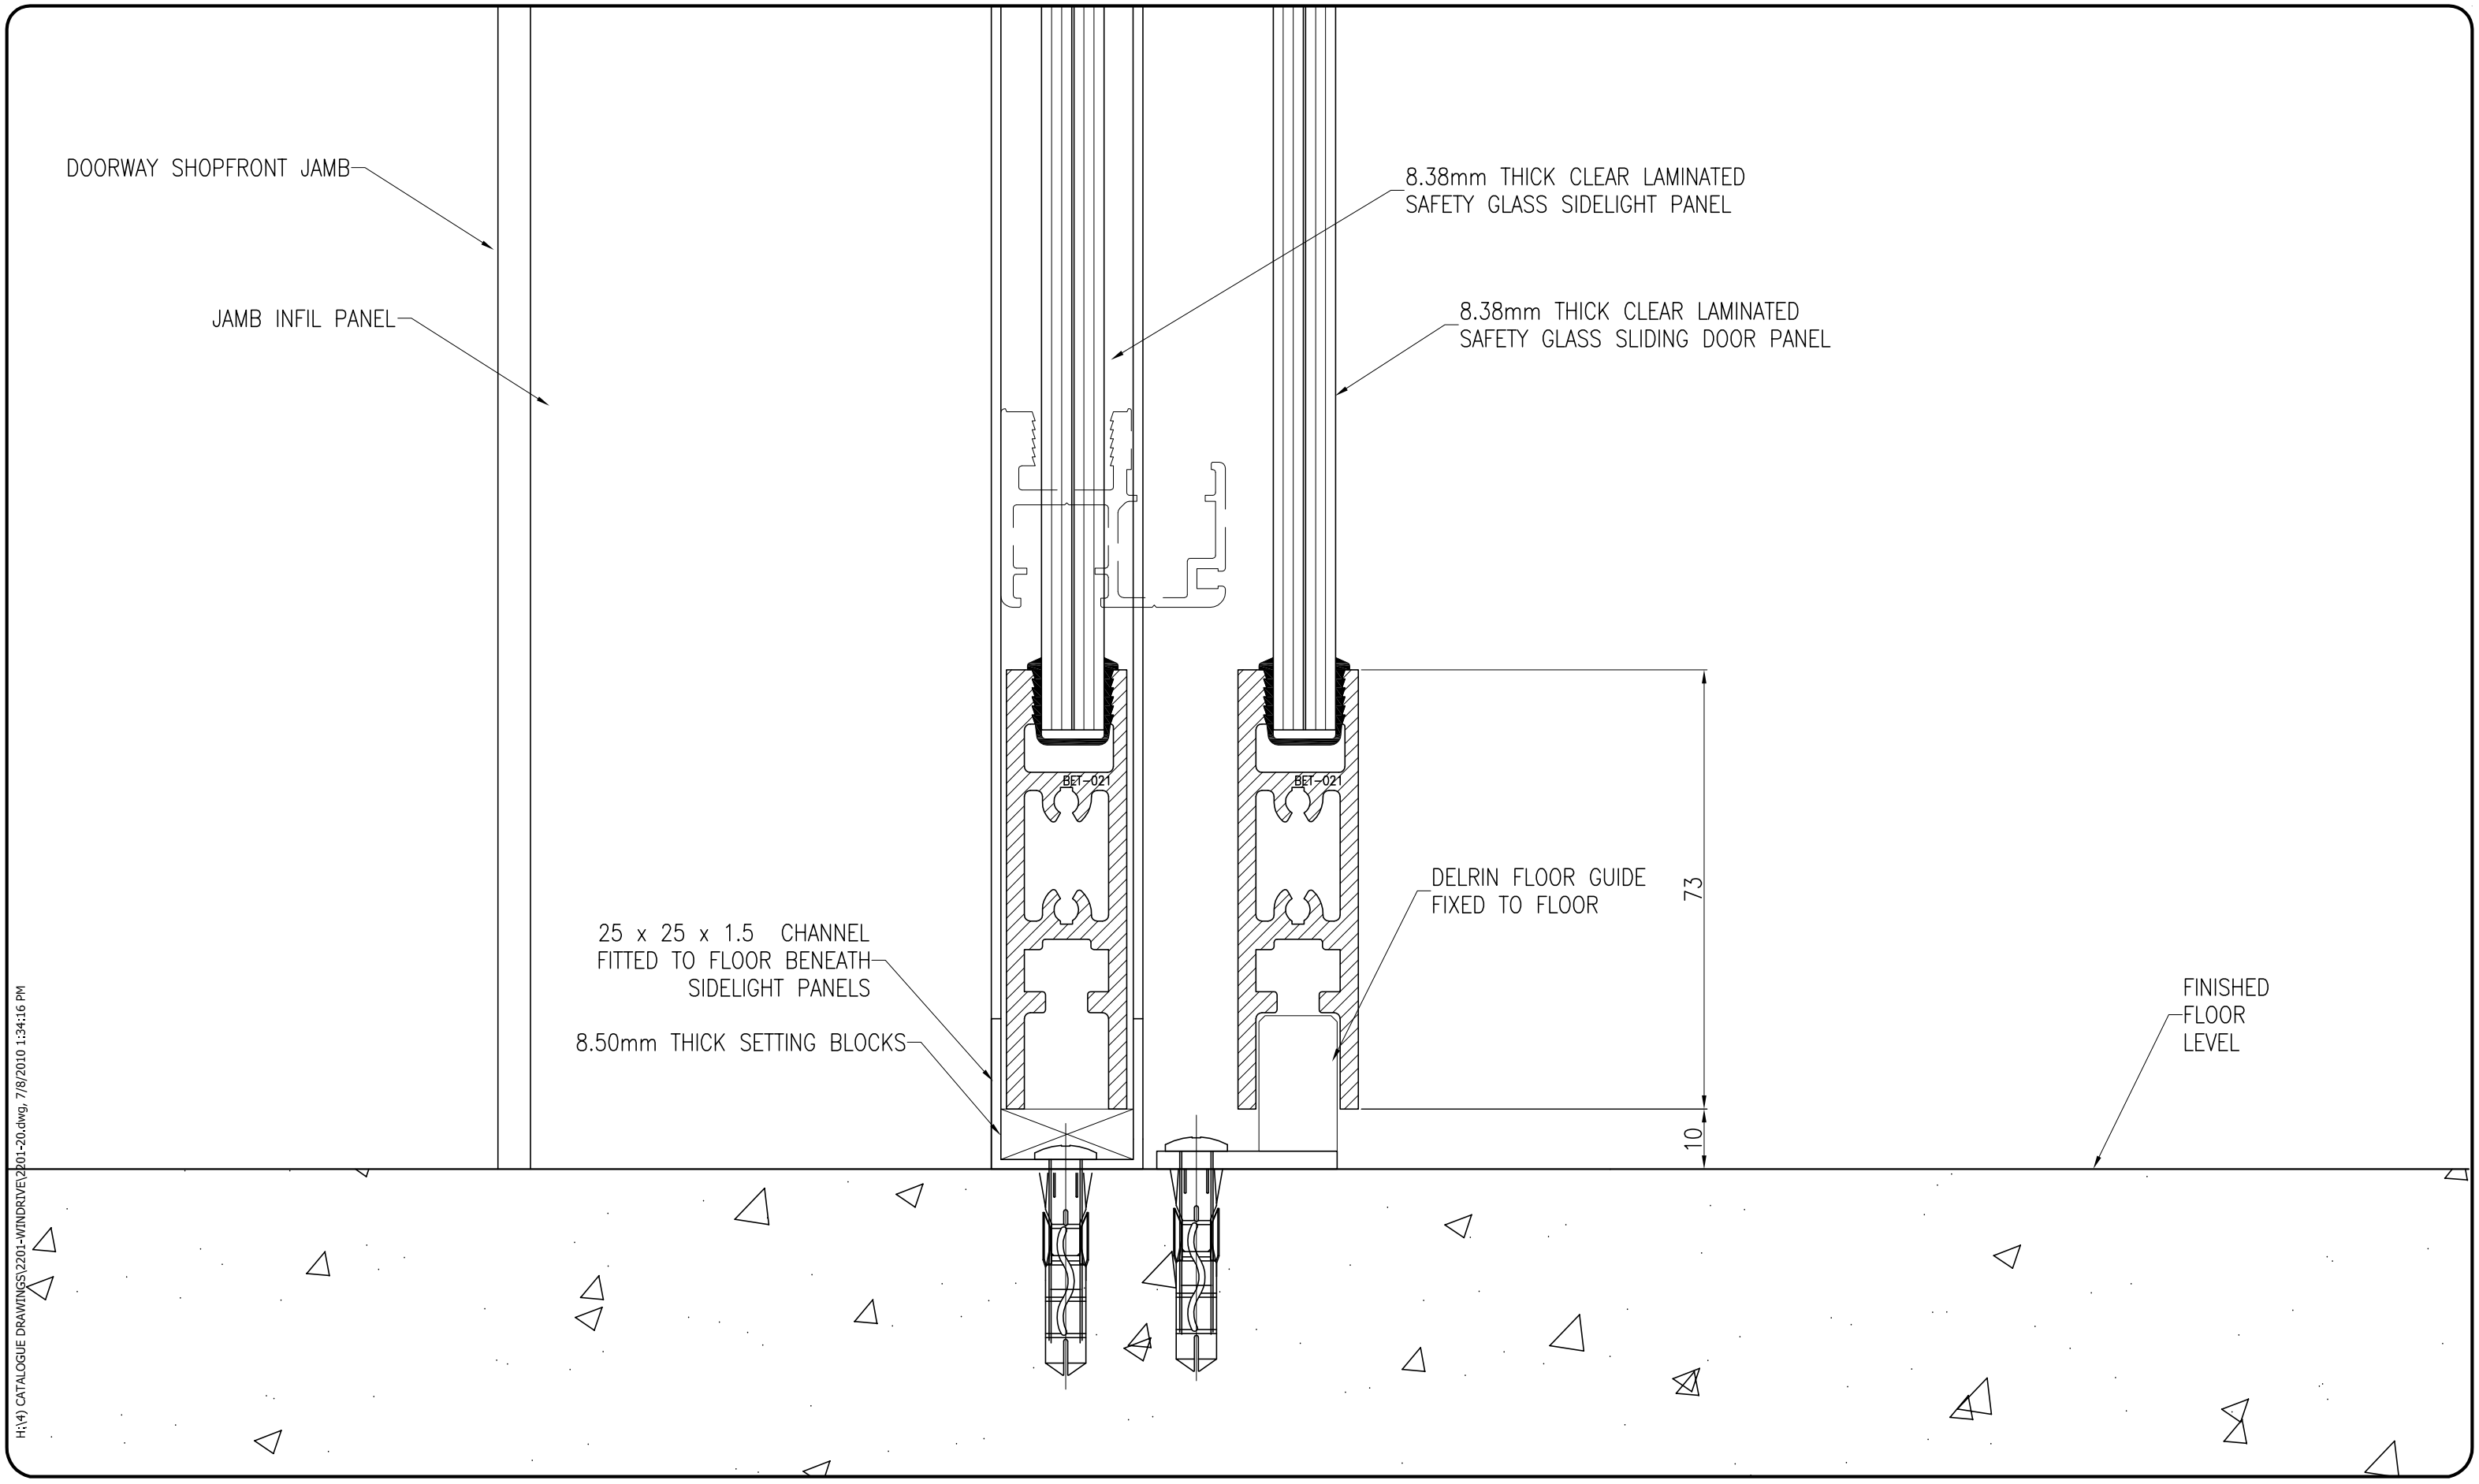

H:\4) CATALOGUE DRAWINGS\2201-WINDRIVE\2201-20.dwg, 7/8/2010 1:34:16 PM

COPYRIGHT
The concepts and information contained in this document are the copyright of Byrnes Entrance Technology. Using or copying this document (or any part of it) without the written permission of Byrnes Entrance Technology would constitute an infringement of that copyright.

Issue	Date	Amendment	Drwn.
-	-	-	-

TITLE

~ 2201 WINDRIVE ~
AUTOMATIC SLIDING DOOR OPERATOR
SLIMLINE FRAMED
BI-PARTING
SHOPFRONT ENTRY DOORS
~ SECTION AT FLOOR LEVEL ~

Byrnes Entrance Technology
Unit 4 Corner Bay & Atkinson Roads
TAREN POINT NSW 2229
Tel: 02 9531 5559 Fax: 02 9531 5551
Email: byrneset@byrneset.com.au

DRAWN	DATE	SCALE	
JmJones	2010	1 : 1	
SHEET SIZE A3	DRAWING NUMBER 2201 - 20	SHEET No. -	ISSUE -